



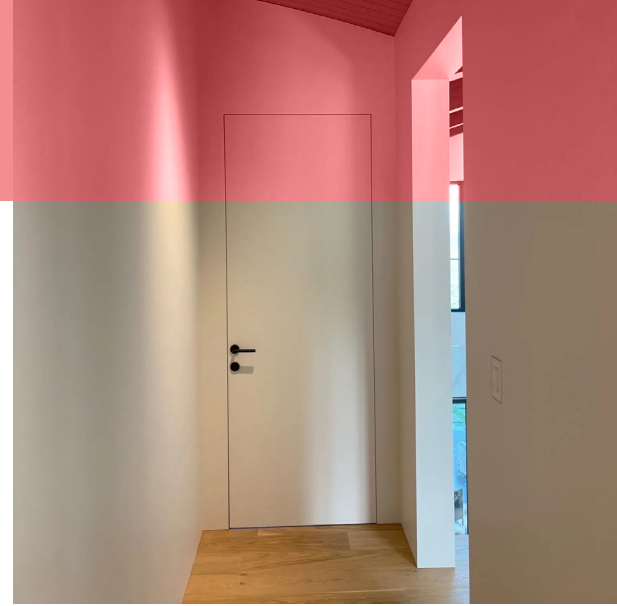

FS1 FRAMELESS SWING

1/2" Dry Wall Plan Dimensions

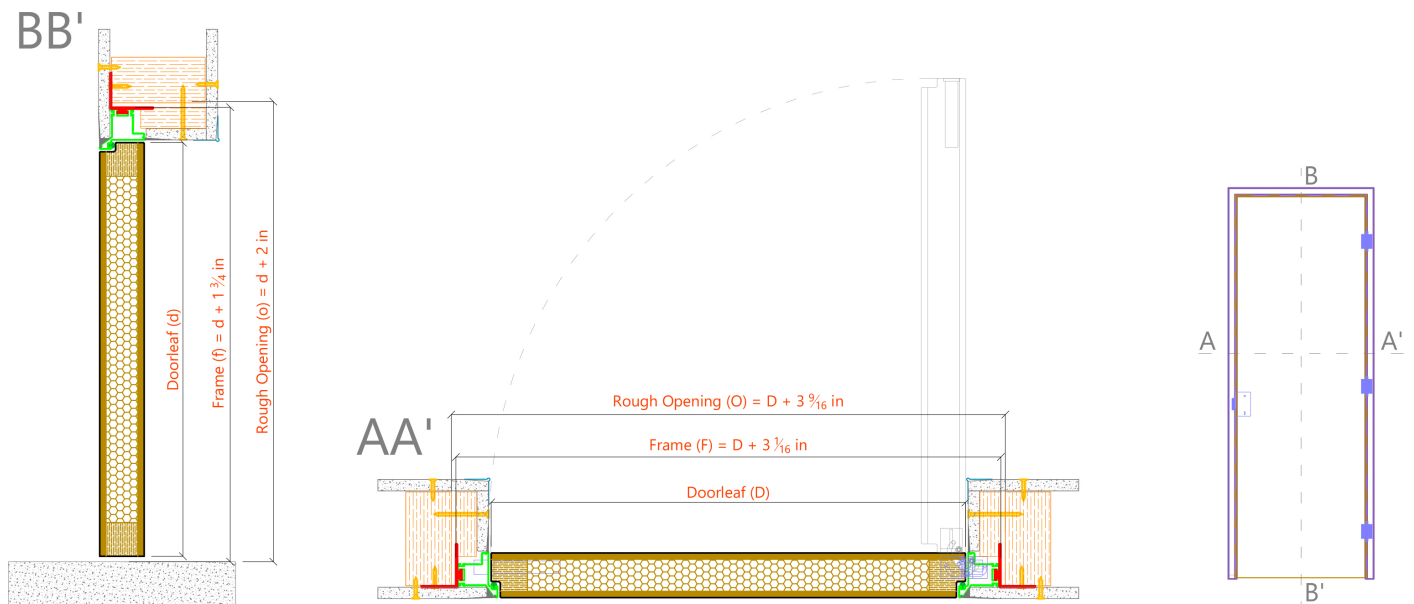

5/8" Dry Wall Plan Dimensions

